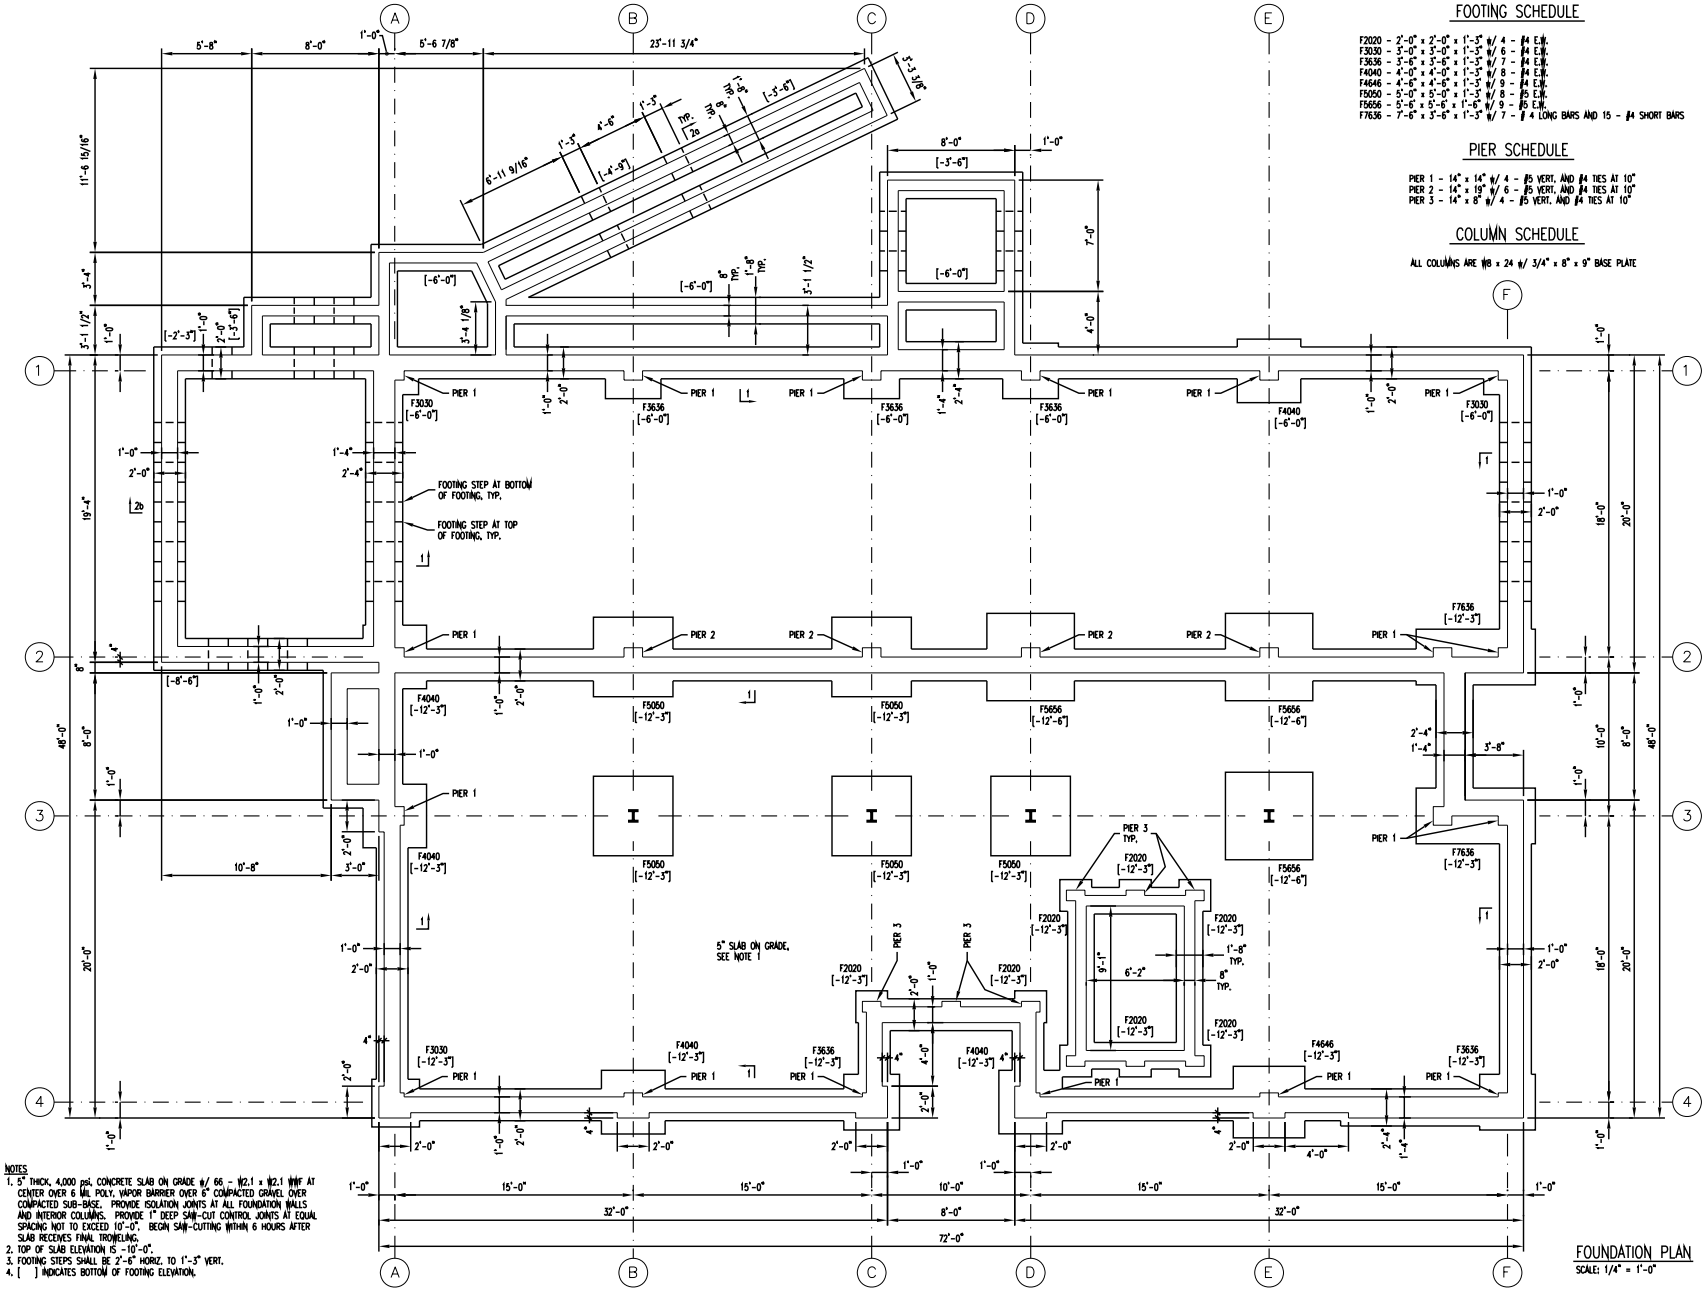

FOOTING SCHEDULE

F2020 - 2'-0" x 2'-0" x 1'-3" w/ 4 - #4 E.W.
F3030 - 3'-0" x 3'-0" x 1'-3" w/ 6 - #4 E.W.
F3636 - 3'-6" x 3'-6" x 1'-3" w/ 7 - #4 E.W.
F4040 - 4'-0" x 4'-0" x 1'-3" w/ 8 - #4 E.W.
F4646 - 4'-6" x 4'-6" x 1'-3" w/ 9 - #4 E.W.
F5050 - 5'-0" x 5'-0" x 1'-3" w/ 8 - #5 E.W.
F5656 - 5'-6" x 5'-6" x 1'-6" w/ 9 - #5 E.W.
F7636 - 7'-6" x 3'-6" x 1'-3" w/ 7 - # 4 LONG BARS AND 15 - #4 SHORT BARS

PIER SCHEDULE

PIER 1 - 14" x 14" w/ 4 - #5 VERT. AND #4 TIES AT 10"
PIER 2 - 14" x 19" w/ 6 - #5 VERT. AND #4 TIES AT 10"
PIER 3 - 14" x 8" w/ 4 - #5 VERT. AND #4 TIES AT 10"

COLUMN SCHEDULE

ALL COLUMNS ARE W8 x 24 w/ 3/4" x 8" x 9" BASE PLATE

NOTES

1. 5" THICK, 4,000 psi. CONCRETE SLAB ON GRADE w/ 66. - W2.1 x W2.1 WWF AT CENTER OVER 6 MIL POLY. VAPOR BARRIER OVER 6" COMPACTED GRAVEL OVER COMPACTED SUB-BASE. PROVIDE ISOLATION JOINTS AT ALL FOUNDATION WALLS AND INTERIOR COLUMNS. PROVIDE 1" DEEP SAW-CUT CONTROL JOINTS AT EQUAL SPACING NOT TO EXCEED 10'-0". BEGIN SAW-CUTTING WITHIN 6 HOURS AFTER SLAB RECEIVES FINAL TROWELING.
2. TOP OF SLAB ELEVATION IS -10'-0".
3. FOOTING STEPS SHALL BE 2'-6" HORIZ. TO 1'-3" VERT.
4. [ ] INDICATES BOTTOM OF FOOTING ELEVATION.

FOUNDATION PLAN
SCALE: 1/4" = 1'-0"

Palisades Gardens Clubhouse

10 Brevoort Drive
Pomona, NY 10970

KGA

Structural Engineer
Griggs & Davis Engineers, PC
21 Crossway
Scarsdale, NY 10583
Tel./Fax: (914) 725-5095

FOUNDATION PLAN

AS NOTED 1 OF 9

S-1