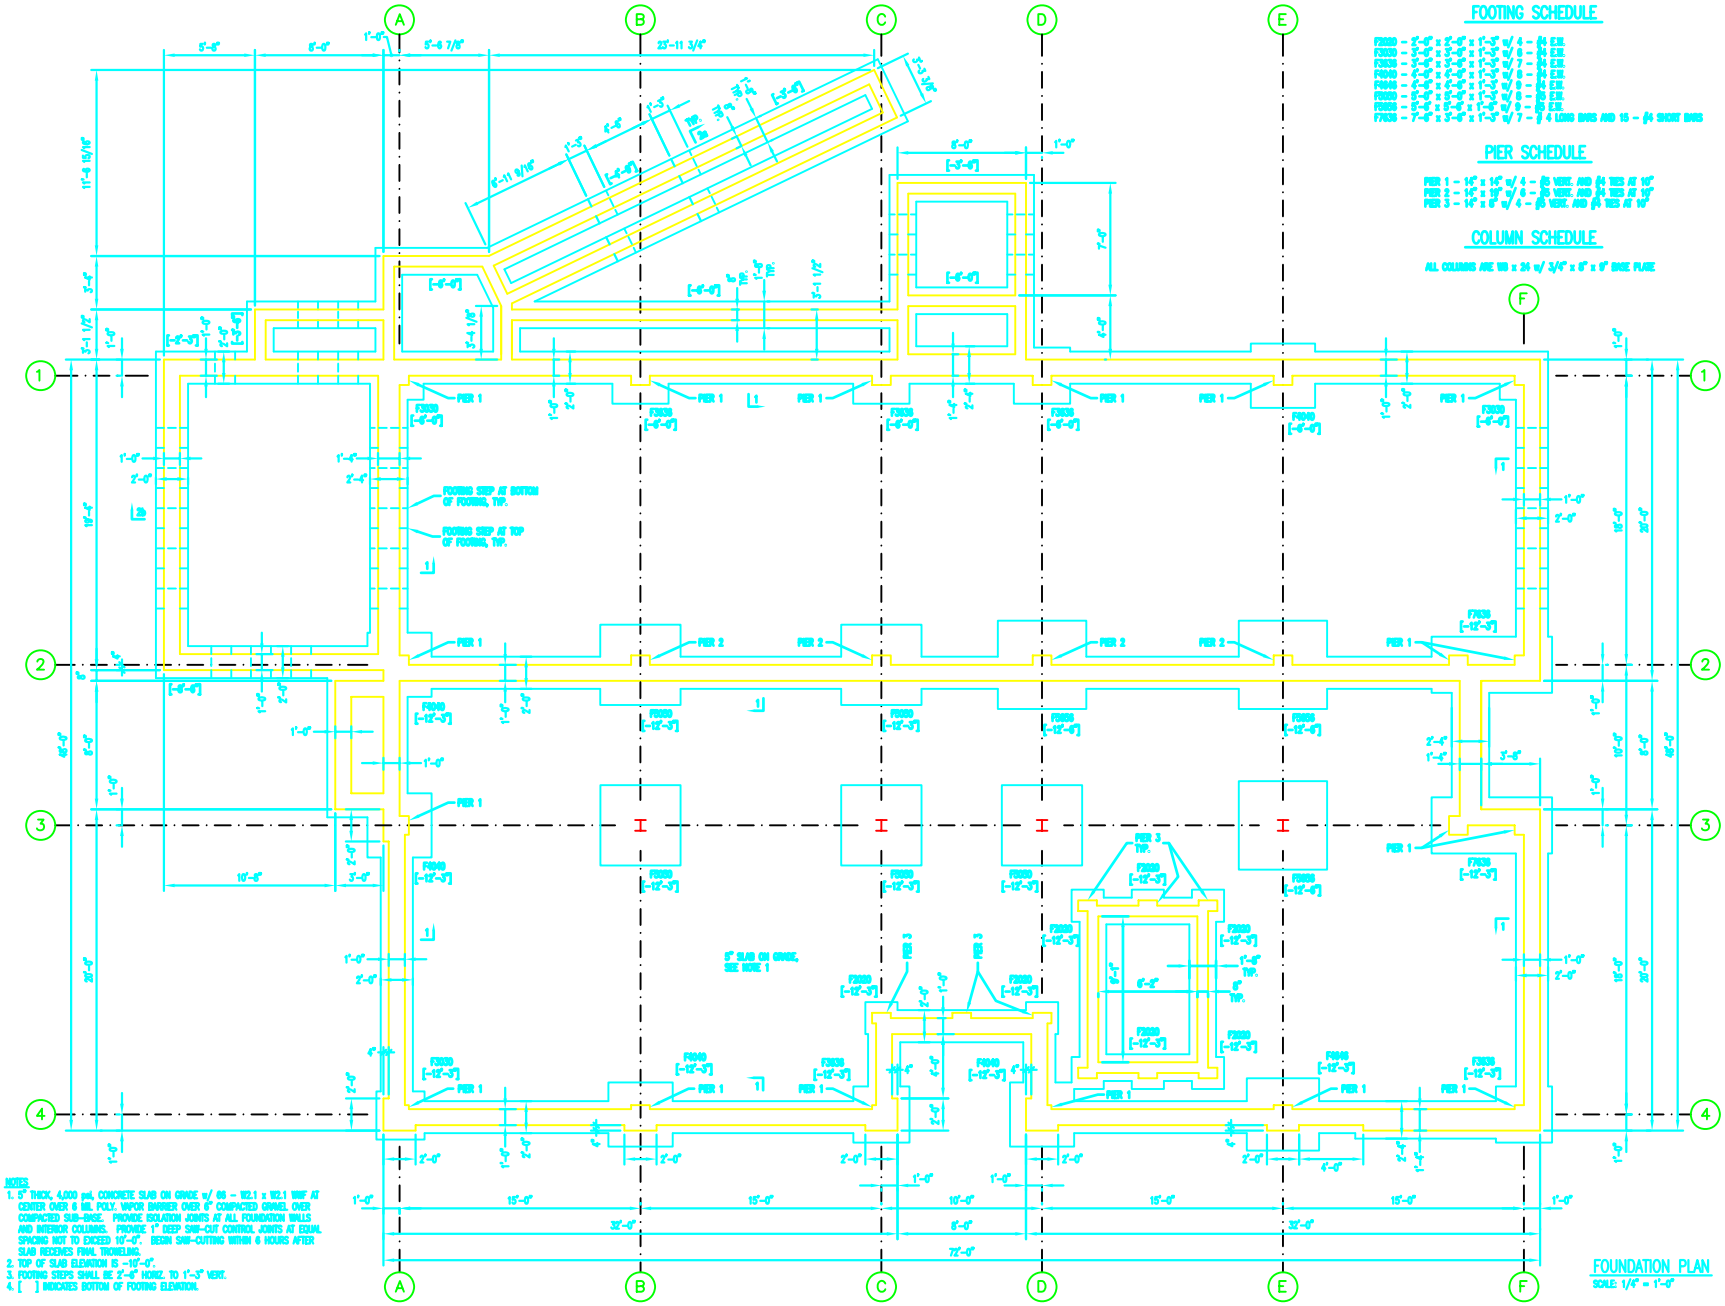

FOOTING SCHEDULE

F3030 – 3'-0" x 3'-0" x 1'-0" w/ 4 – #4 E.W.
F3030 – 3'-0" x 3'-0" x 1'-0" w/ 6 – #4 E.W.
F3030 – 3'-0" x 3'-0" x 1'-0" w/ 7 – #4 E.W.
F3030 – 3'-0" x 3'-0" x 1'-0" w/ 8 – #4 E.W.
F4040 – 4'-0" x 4'-0" x 1'-0" w/ 6 – #5 E.W.
F4040 – 4'-0" x 4'-0" x 1'-0" w/ 8 – #5 E.W.
F5050 – 5'-0" x 5'-0" x 1'-0" w/ 6 – #5 E.W.
F5050 – 5'-0" x 5'-0" x 1'-0" w/ 8 – #5 E.W.
F7030 – 7'-0" x 3'-0" x 1'-0" w/ 7 – # 4 LONG BARS AND 15 – #4 SHORT BARS

PIER SCHEDULE

PIER 1 – 14" x 14" w/ 4 – #5 VERT. AND #4 TIES AT 10"
PIER 2 – 14" x 18" w/ 6 – #5 VERT. AND #4 TIES AT 10"
PIER 3 – 14" x 8" w/ 4 – #5 VERT. AND #4 TIES AT 10"

COLUMN SCHEDULE

ALL COLUMNS ARE 10 x 24 w/ 3/4" x 8" x 8" BASE PLATE

NOTES:
1. 5" THICK, 4,000 psi, CONCRETE SLAB ON GRADE w/ 6X6 – W2.1 x W2.1 WWF AT CENTER OVER 6 MIL POLY. VAPOR BARRIER OVER 6" COMPACTED GRAVEL OVER COMPACTED SUB-BASE. PROVIDE ISOLATION JOINTS AT ALL FOUNDATION WALLS AND INTERIOR COLUMNS. PROVIDE 1" DEEP SAW-CUT CONTROL JOINTS AT EQUAL SPACING NOT TO EXCEED 10'-0". BEGIN SAW-CUTTING WITHIN 6 HOURS AFTER SLAB REACHES FINAL TROWELING.
2. TOP OF SLAB ELEVATION IS +10'-0".
3. FOOTING STEPS SHALL BE 2'-4" HORIZ. TO 1'-3" VERT.
4. [ ] INDICATES BOTTOM OF FOOTING ELEVATION.

FOUNDATION PLAN
SCALE: 1/4" = 1'-0"

Palisades Gardens Clubhouse

10 Brevoort Drive
Pomona, NY 10970

KGA Project No. 04–150

KGA
Kossar+Garry Architects, LLP
115 West 30 Street,1201
New York, NY 10001
Tel: 212.947.6161
Fax: 212.947.9890

Structural Engineer
Griggs & Davis Engineers, PC
21 Crossway
Scarsdale, NY 10583
Tel./Fax:(914) 725–5095

MEP Engineer
Pavane and Kwalburn
121 West 27 Street, #902
New York, NY 10001
Tel: (212) 727–3408
Fax:(212) 627–3610

THESE DRAWINGS ARE FOR REVIEW, DESIGN, AND SCOPE DESCRIPTION ONLY. NO REPRESENTATION IS MADE TO THE ACCURACY OF THE DRAWINGS WITH RESPECT TO THE EXISTING DIMENSIONS OF CONDITIONS. ALL CONSULTANTS AND CONTRACTORS MUST VERIFY AND ALL DIMENSIONS AND CONDITIONS WHICH ARE CRITICAL TO THEIR WORK.

NO.	DATE	ISSUED FOR

FOUNDATION PLAN

SCALE AS NOTED DRAWING 1 OF 9

S–1

04–145 – Palisades – 10 Brevoort Dr.